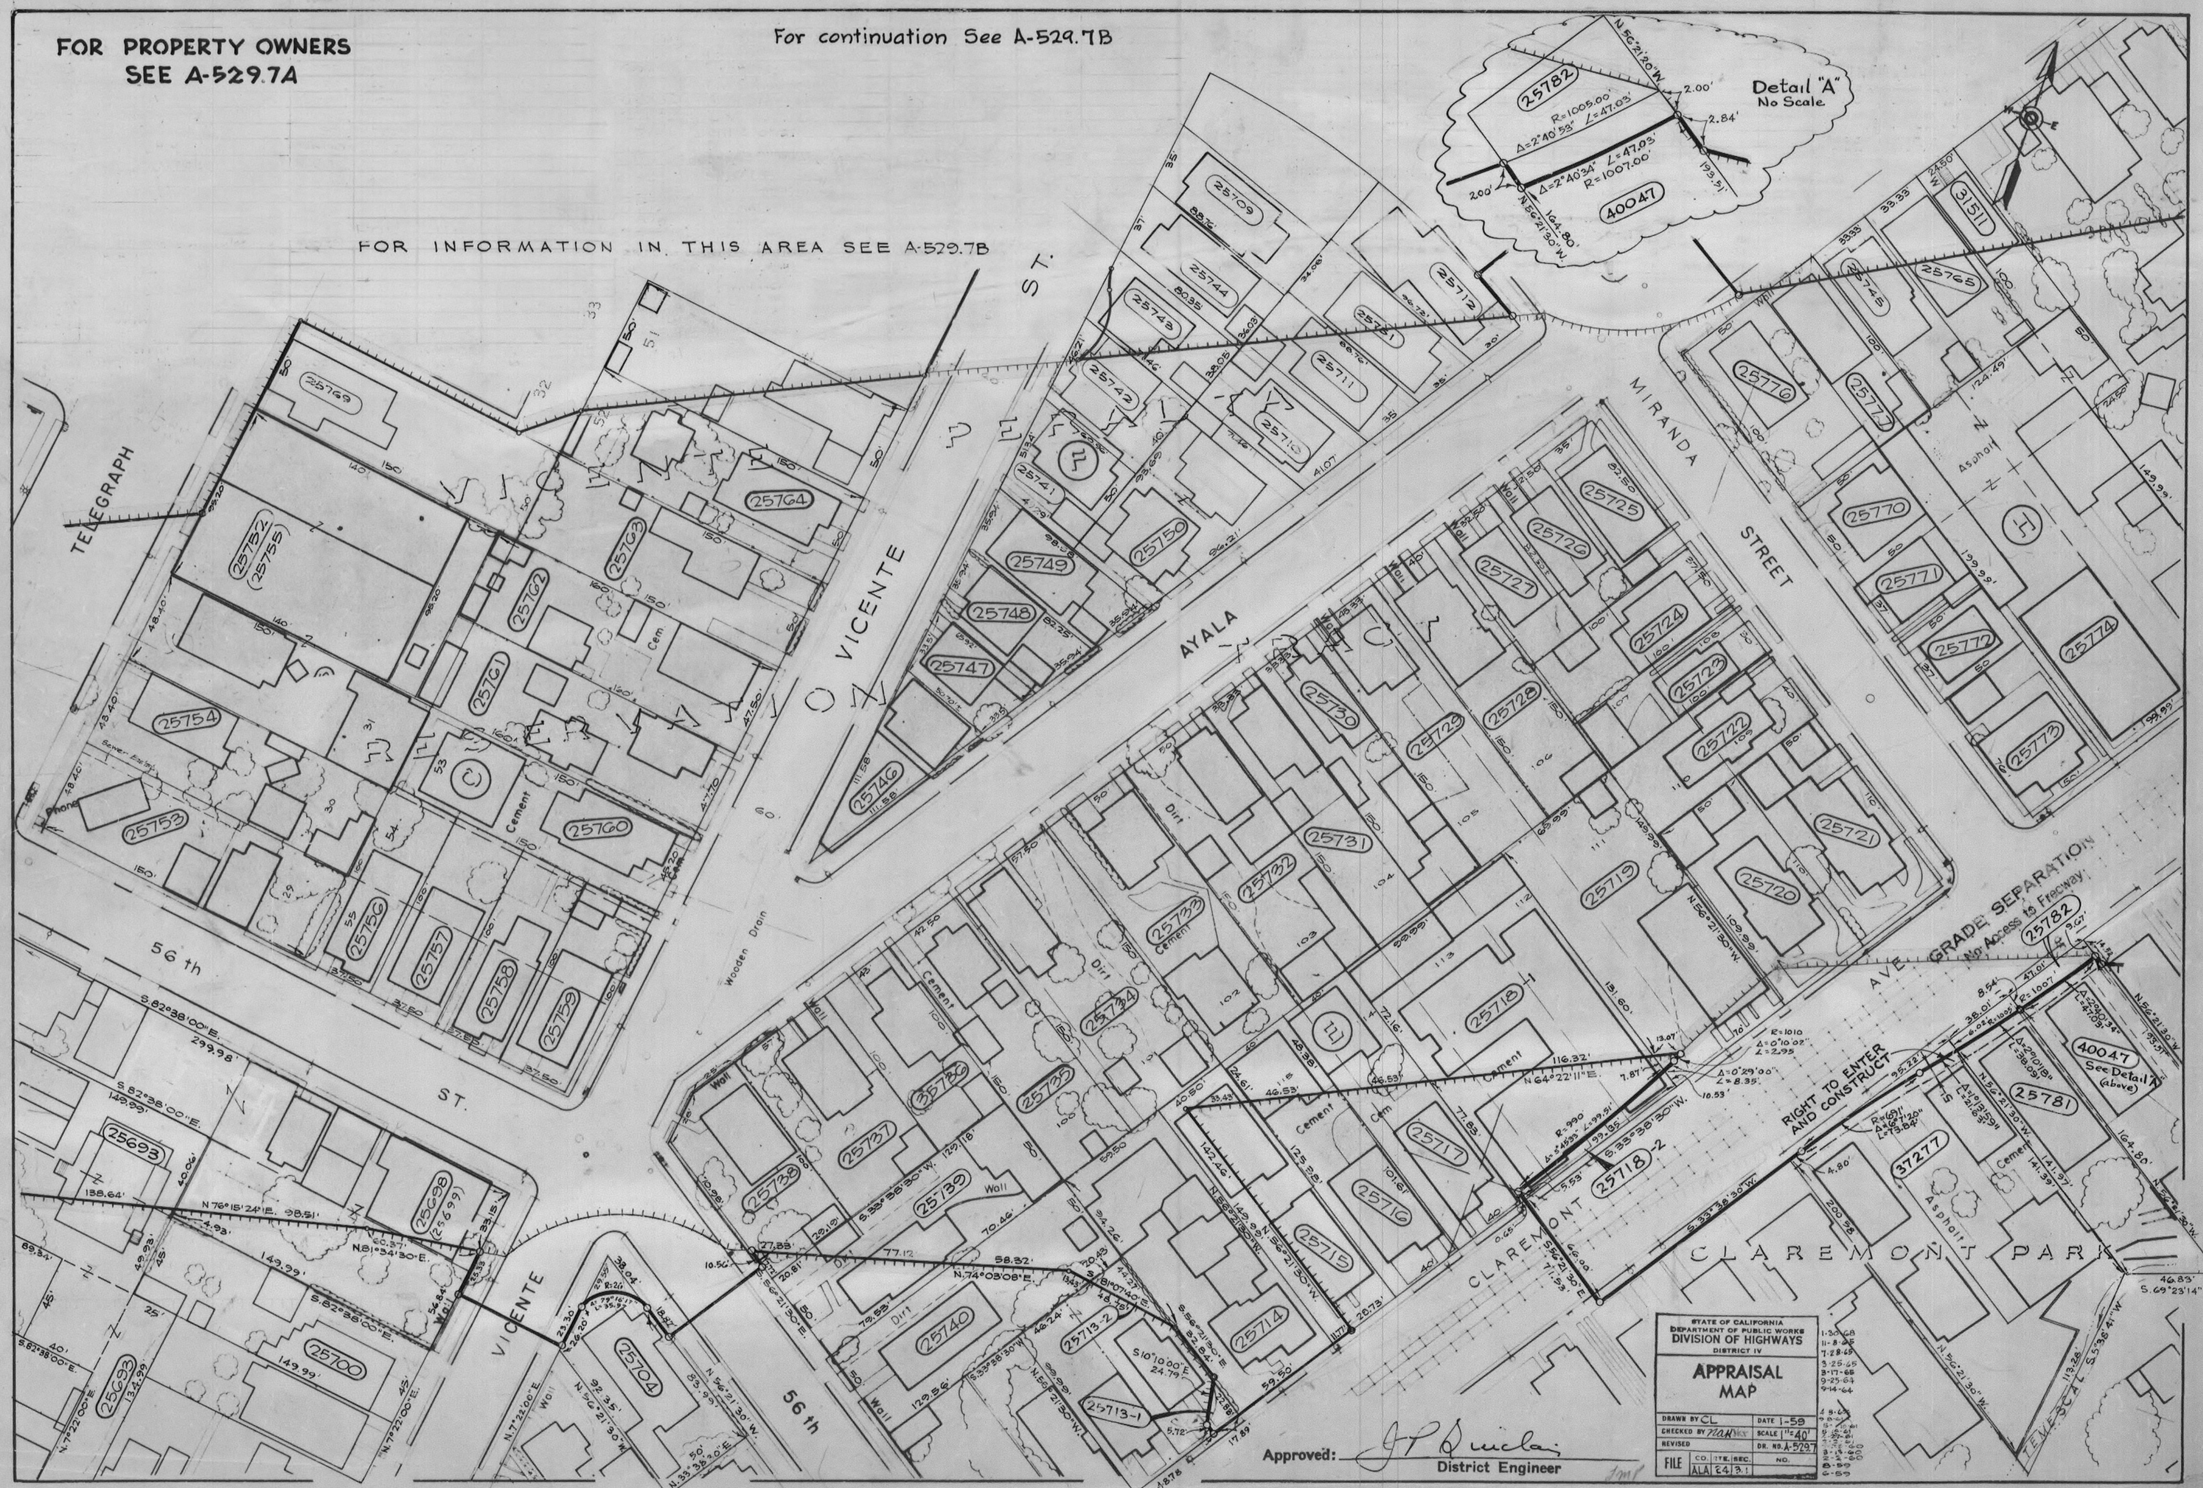
FOR PROPERTY OWNERS
SEE A-529.7A
For continuation See A-529.7B
FOR INFORMATION IN THIS AREA SEE A-529.7B
Detail "A"
No Scale
TELEGRAPH
VICENTE
ST.
AYALA
MIRANDA
STREET
56 th
ST.
CLAREMONT
AVE.
GRADE SEPARATION
No Access to Freeway
RIGHT TO ENTER AND CONSTRUCT
CLAREMONT PARK
Wooden Drain
Cement
Dirt
Wall
Asphalt
See Detail "A" (above)
STATE OF CALIFORNIA
DEPARTMENT OF PUBLIC WORKS
DIVISION OF HIGHWAYS
DISTRICT IV
APPRAISAL MAP
DRAWN BY CL
DATE 1-59
CHECKED BY
SCALE 1"=40'
REVISED
DR. NO. A-529.7
FILE
CO. ALA
RTE. 24
SEC. 3.1
NO.
Approved:
District Engineer

A529009