B.P.R. REG. No.	STATE	FEDERAL PROJECT NO.	FISCAL YEAR	SHEET No.	TOTAL SHEETS
7	CALIF.				

DIST.	COUNTY	ROUTE	POST MILE	SHEET NO.	TOTAL SHEETS
4	ALA	24	0.6	3	
4	ALA	980	0.6	3	

REVISIONS	DATE
Conform to H.F.	5-3-74
Added Relinq. 40282 Par. 1 & 2	6-6-74
Deleted 41069, 41070, 41071 & 41074	6-1-77
Conf. to H.F.	8-79
Add 40400	10-30-86
Conform to H.F.	1-22-91

COORDINATES, BEARINGS AND DISTANCES SHOWN ARE ON THE CALIFORNIA COORDINATE SYSTEM ZONE III. MULTIPLY DISTANCES SHOWN BY 1.0000720 TO OBTAIN GROUND LEVEL DISTANCES.

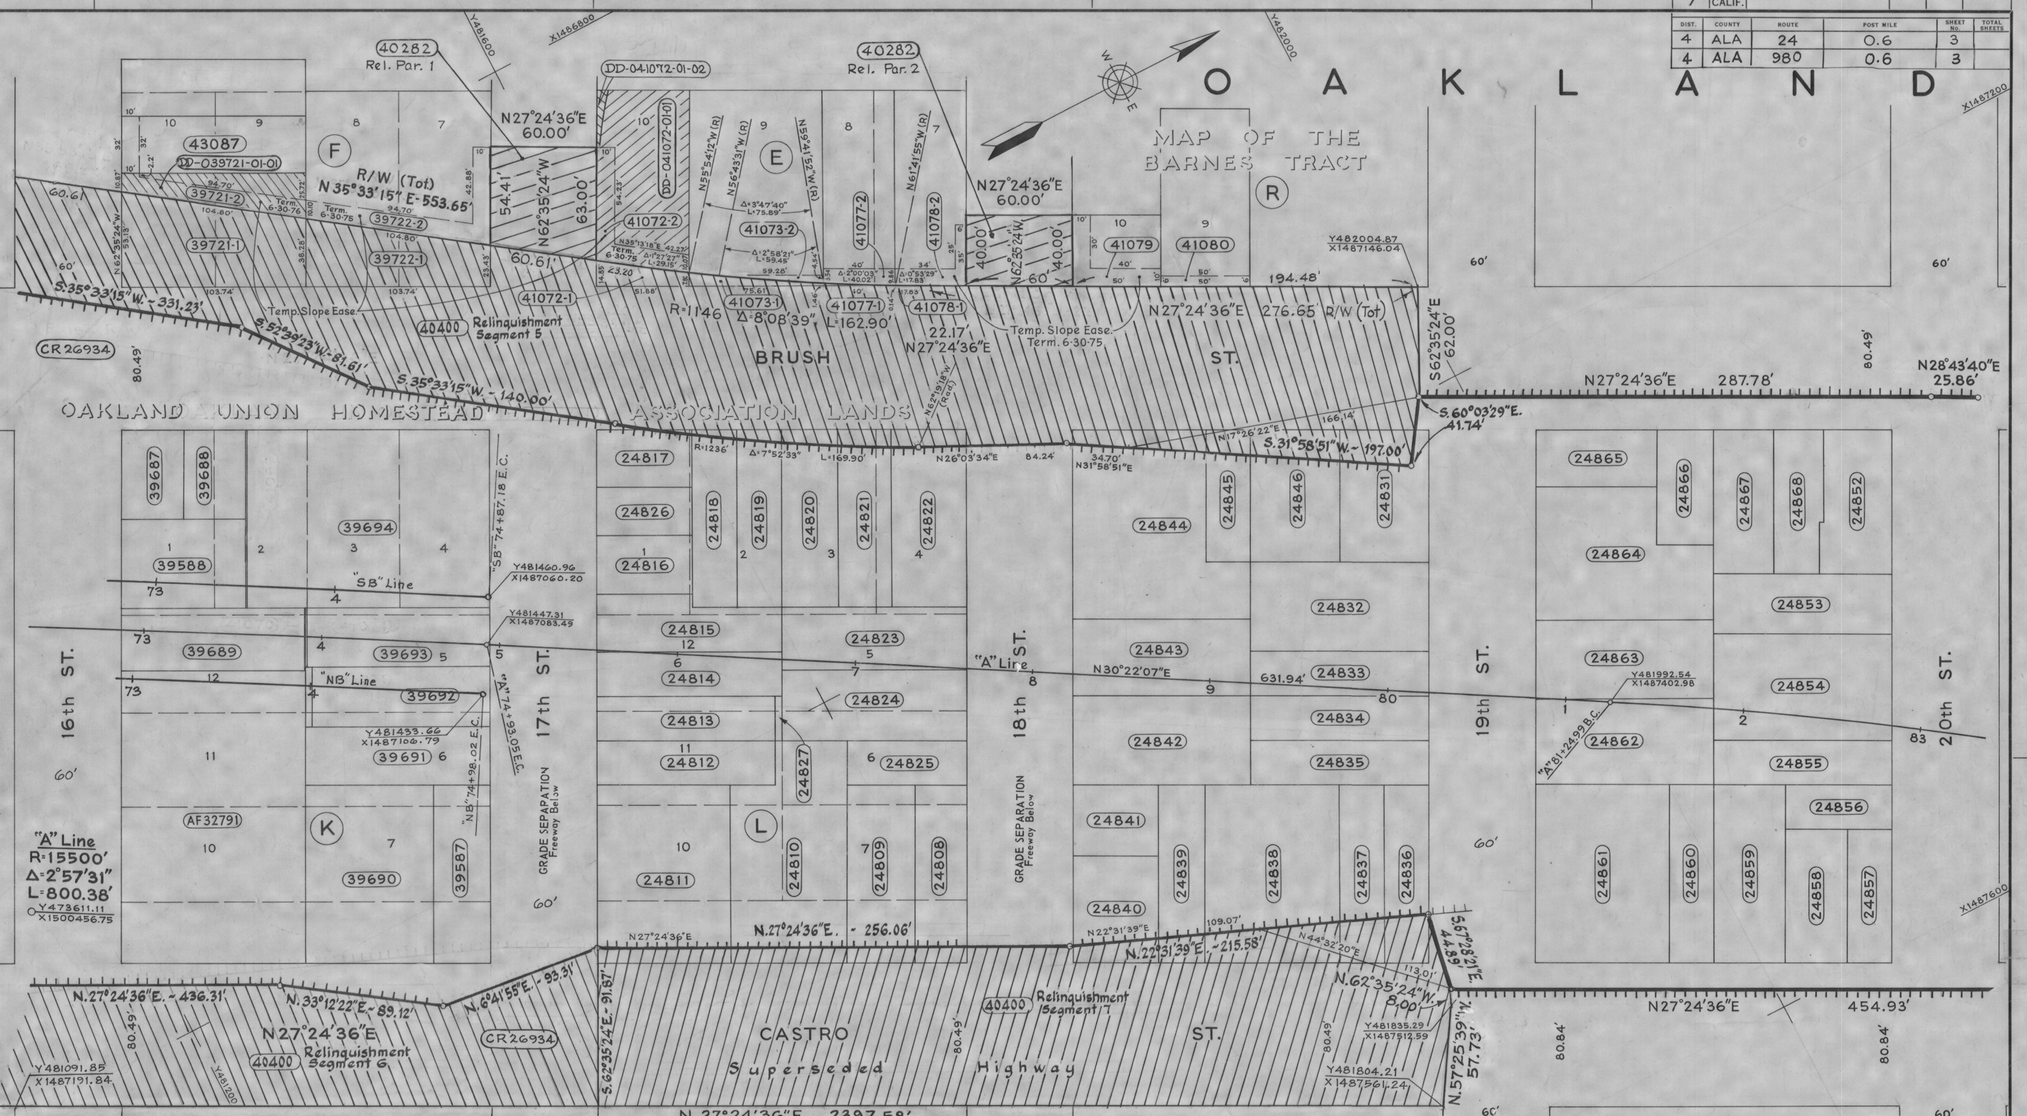

No.	Grantor	Area Acquired (Sq.Ft.) Total	R/W	Excess	Type Deed	Recordation Date	Book	Page	Remarks
24834	Mary Segovia				F	11-16-64	1466	66	
24835	Francis E. O'Donnell, et ux				F	12-29-64	1492	69	
24836	Arthur M. Huber, et ux				F	11-24-64	1475	294	
24837	Roberta Mae Cantham				F	11-24-64	1475	289	
24838	Alice A. Kearney, et al				F	9-25-64	1322	215	
24839	Harold L. Harris				F	2-3-65	1427	224	
24840	Christian Service Council				F	7-29-65	1561	990	
24841	J. Frederick Souza				F	11-30-64	1476	981	
24842	Earsline Harris				F	10-10-65	1432	799	
24843	Ernest Young, et ux				F	10-7-64	1432	174	
24844	Amy E. Bruce Mac Lean				F	5-6-65	1497	987	
24845	C.M.C. Investment Co.				F	5-24-65	1511	314	
24846	Walter M. Blomberg, Jr., et al				F	7-22-65	1556	571	
24852	Oscar H. Lloyd, et ux				F	9-22-64	1318	537	
24853	George Davis Jr., et ux				F	2-8-65	1430	730	
24854	Emma A. Ansell, et al				F	9-28-64	1323	283	
24855	Emil W. Cader				F	8-13-64	1285	370	
24856	Mabel Benson				F	9-18-64	1316	154	
24857	Harold H. Shapiro				F	6-17-60	109	202	
24858	Carl H. Franzen, et al				F	3-19-65	1460	593	
24859	Arthur L. Smith, et al				F	10-20-59	9186	123	
24860	Orten E. Duling, et ux				F	10-25-64	1862	369	
24861	Alice R. Haley, et al				F	6-30-60	116	932	
24862	Velma Irving				F	11-21-67	2078	659	
24863	Mitchell Sedis, et ux				F	10-15-64	1336	329	
24864	Tony R. Alemania, et ux				F	8-12-65	1573	145	
24865	Arthur Grimer, et ux				F	12-23-60	233	131	
24866	Beulah D. Cooper				F	12-4-64	1381	855	
24867	Marguerite P. Vargas, et vir				F	8-25-60	154	193	
24868	Alex Evins, et ux				F	6-10-65	1525	349	
24852	Mary Segovia				F	12-30-64	1403	280	
24815	Julia Diaz				F	10-23-64	1346	287	
24816	Toshio Murakawa, et ux				F	10-28-59	9194	427	
24817	David Gray, et ux				F	6-24-60	112	884	
24818	Horace Devereaux, et ux				F	4-13-66	1747	479	
24819	James T. McNamara, et ux				F	11-6-64	1358	786	
24820	Amadore C. Jarin, et ux				F	8-13-64	1285	366	
24821	Roy Wick, et ux				F	10-26-64	1347	507	
24822	Emily Josephine Re, et vir				F	2-20-59	8939	185	
24823	Jen Ling Miao, et ux				F	4-12-60	65	96	
24824	Beatrice Hilliard				F	11-4-64	1355	292	
24825	Octavia Roussell				F	10-28-59	9194	455	
24826	Alex Evins, et ux				Q	4-9-62	556	176	
24827	Beatrice Hilliard, et al				F	9-15-65	1597	208	
24831	Gordon J. Chew, et al				F	5-6-66	1498	448	
24832	Herman T. Meader				F	5-17-65	1505	335	
24833	Nellie M. Ayres								

No.	Grantor	Area Acquired (Sq.Ft.) Total	R/W	Excess	Type Deed	Recordation Date	Book	Page	Remarks
24862	Intermediate Financing Corp.				F	2-5-65	1429	707	
24863	Edward Romero, et ux				F	9-4-64	1305	342	
24864	Harry Clyde Lord				F	10-5-64	1329	630	
24865	Hannah Annei Smith, et vir				F	11-9-64	1360	122	
24866	Leonard Key, et ux				F	11-9-64	1360	126	
24867	Simmie Key, et ux				F	11-23-64	1372	42	
24868	George C. Zambukos				F	9-14-64	1311	152	
AF32791	George G. Mathews, et al				FOC	9-14-64	1312	191	
39587	Lena Belli, et al				F	10-11-68	2271	340	
39588	Otto C. Huth, et al				F	1-14-69	2326	599	
39687	Murrell W. Engbrock, et ux				FOC	4-28-71	2837	918	
39688	American Savings & Loan Association				F	6-30-69	2431	292	
39689	Denis Patrick O'Connor				F	7-13-70	2652	507	
39690	Mary Sobek				F	3-26-70	2588	18	
39691	Mary Lee Randle				F	7-15-69	2440	214	
39692	Estevan A. Gonzales, et ux				F	6-25-69	2428	447	
39693	Ivory Matthews				F	8-11-69	2456	625	
39694	Valve Realty Co.				F	8-12-69	2457	515	
39721-1	Enid Sum, et al	6639	4741	1898	F	11-7-69	2510	985	
39721-2	" " " "					"	"	"	1063¢ Temp. Sl. Ease. Term. 6-30-76
39722-1	Crocker Citizens Natjonal Bank	3201	3201	0	F+F	6-11-70	2633	599	
39722-2	" " " "					"	"	"	1484¢ Temp. Sl. Ease. Term. 6-30-75

No.	Grantor	Area Acquired (Sq.Ft.) Total	R/W	Excess	Type Deed	Recordation Date	Book	Page	Remarks
41072-1	Robert H. Warwick, et ux	5706	581	5125	F	9-25-70	2698	904	
41072-2	" " " " "					"	"	"	1066¢ Temp. Sl. Ease. Term. 6-30-75
41073-1	Robert M. Yalva, et al	318	318	0	F+F	6-30-71	2887	191	
41073-2	" " " " " "				"	"	"	"	150 ¢ Temp. Sl. Ease. Term. 6-30-75
41077-1	H. R. Mills	27	27	0	F+F	5-20-70	2620	427	
41077-2	" " "					"	"	"	373¢ Temp. Sl. Ease. Term. 6-30-75
41078-1	Ernest Young, et ux	1	1	0	F+F	8-7-70	2668	829	
41078-2	" " " "					"	"	"	549¢ Temp. Sl. Ease. Term. 6-30-75
41079	Redevelopment Agency of City of Oak				E	8-2-71	2913	315	800¢ " " " " "
41080	Amelia Califro				E	6-17-70	2637	256	300¢ Temp. Sl. Ease. Term. 6-30-75
DD-039721-01-01	State to D. P. O'Connor, et ux				DD	3-2-73	3355	218	
DD-041072-01-01	State to W.S. Reese, Sr., et ux				DD	2-9-73	3339	465	
DD-041072-01-02	State to City of Oakland				DD	12-8-72	3295	21	
43087	D.P. O'Connor et ux				E	1-25-71	2774	7	320¢ Temp. Sl. Ease. Term. 6-30-76
CR 26934	Commission Resolution					Passed by CHC		3-16-72	Route Adoption - 19TH St. to Nimitz.
40282	State to City of Oakland				Rel.	7-2-74	3719	863	Par. 1 & 2
40400	State to City of Oakland				Rel.	8-12-86	# 86-194829		Seg. 5, 6 & 7; Also see R-73-F & R-73A-18

"A" Line
R=2300'
Δ=12°27'21"
L=500.01'
Y480829.75
X1489387.40

RIGHT-OF-WAY RECORD MAP

SCALE IN FEET 0 40 80 120

R-137A.3

DRAWN BY	DATE	CHECKED	DATE	No.	REV. BY	CHECKED	DATE
ML	3-71	RJH/JR	3-71				

119962
119972

T.H. 3 & 3A 'A528.4

R137A007

D-#85